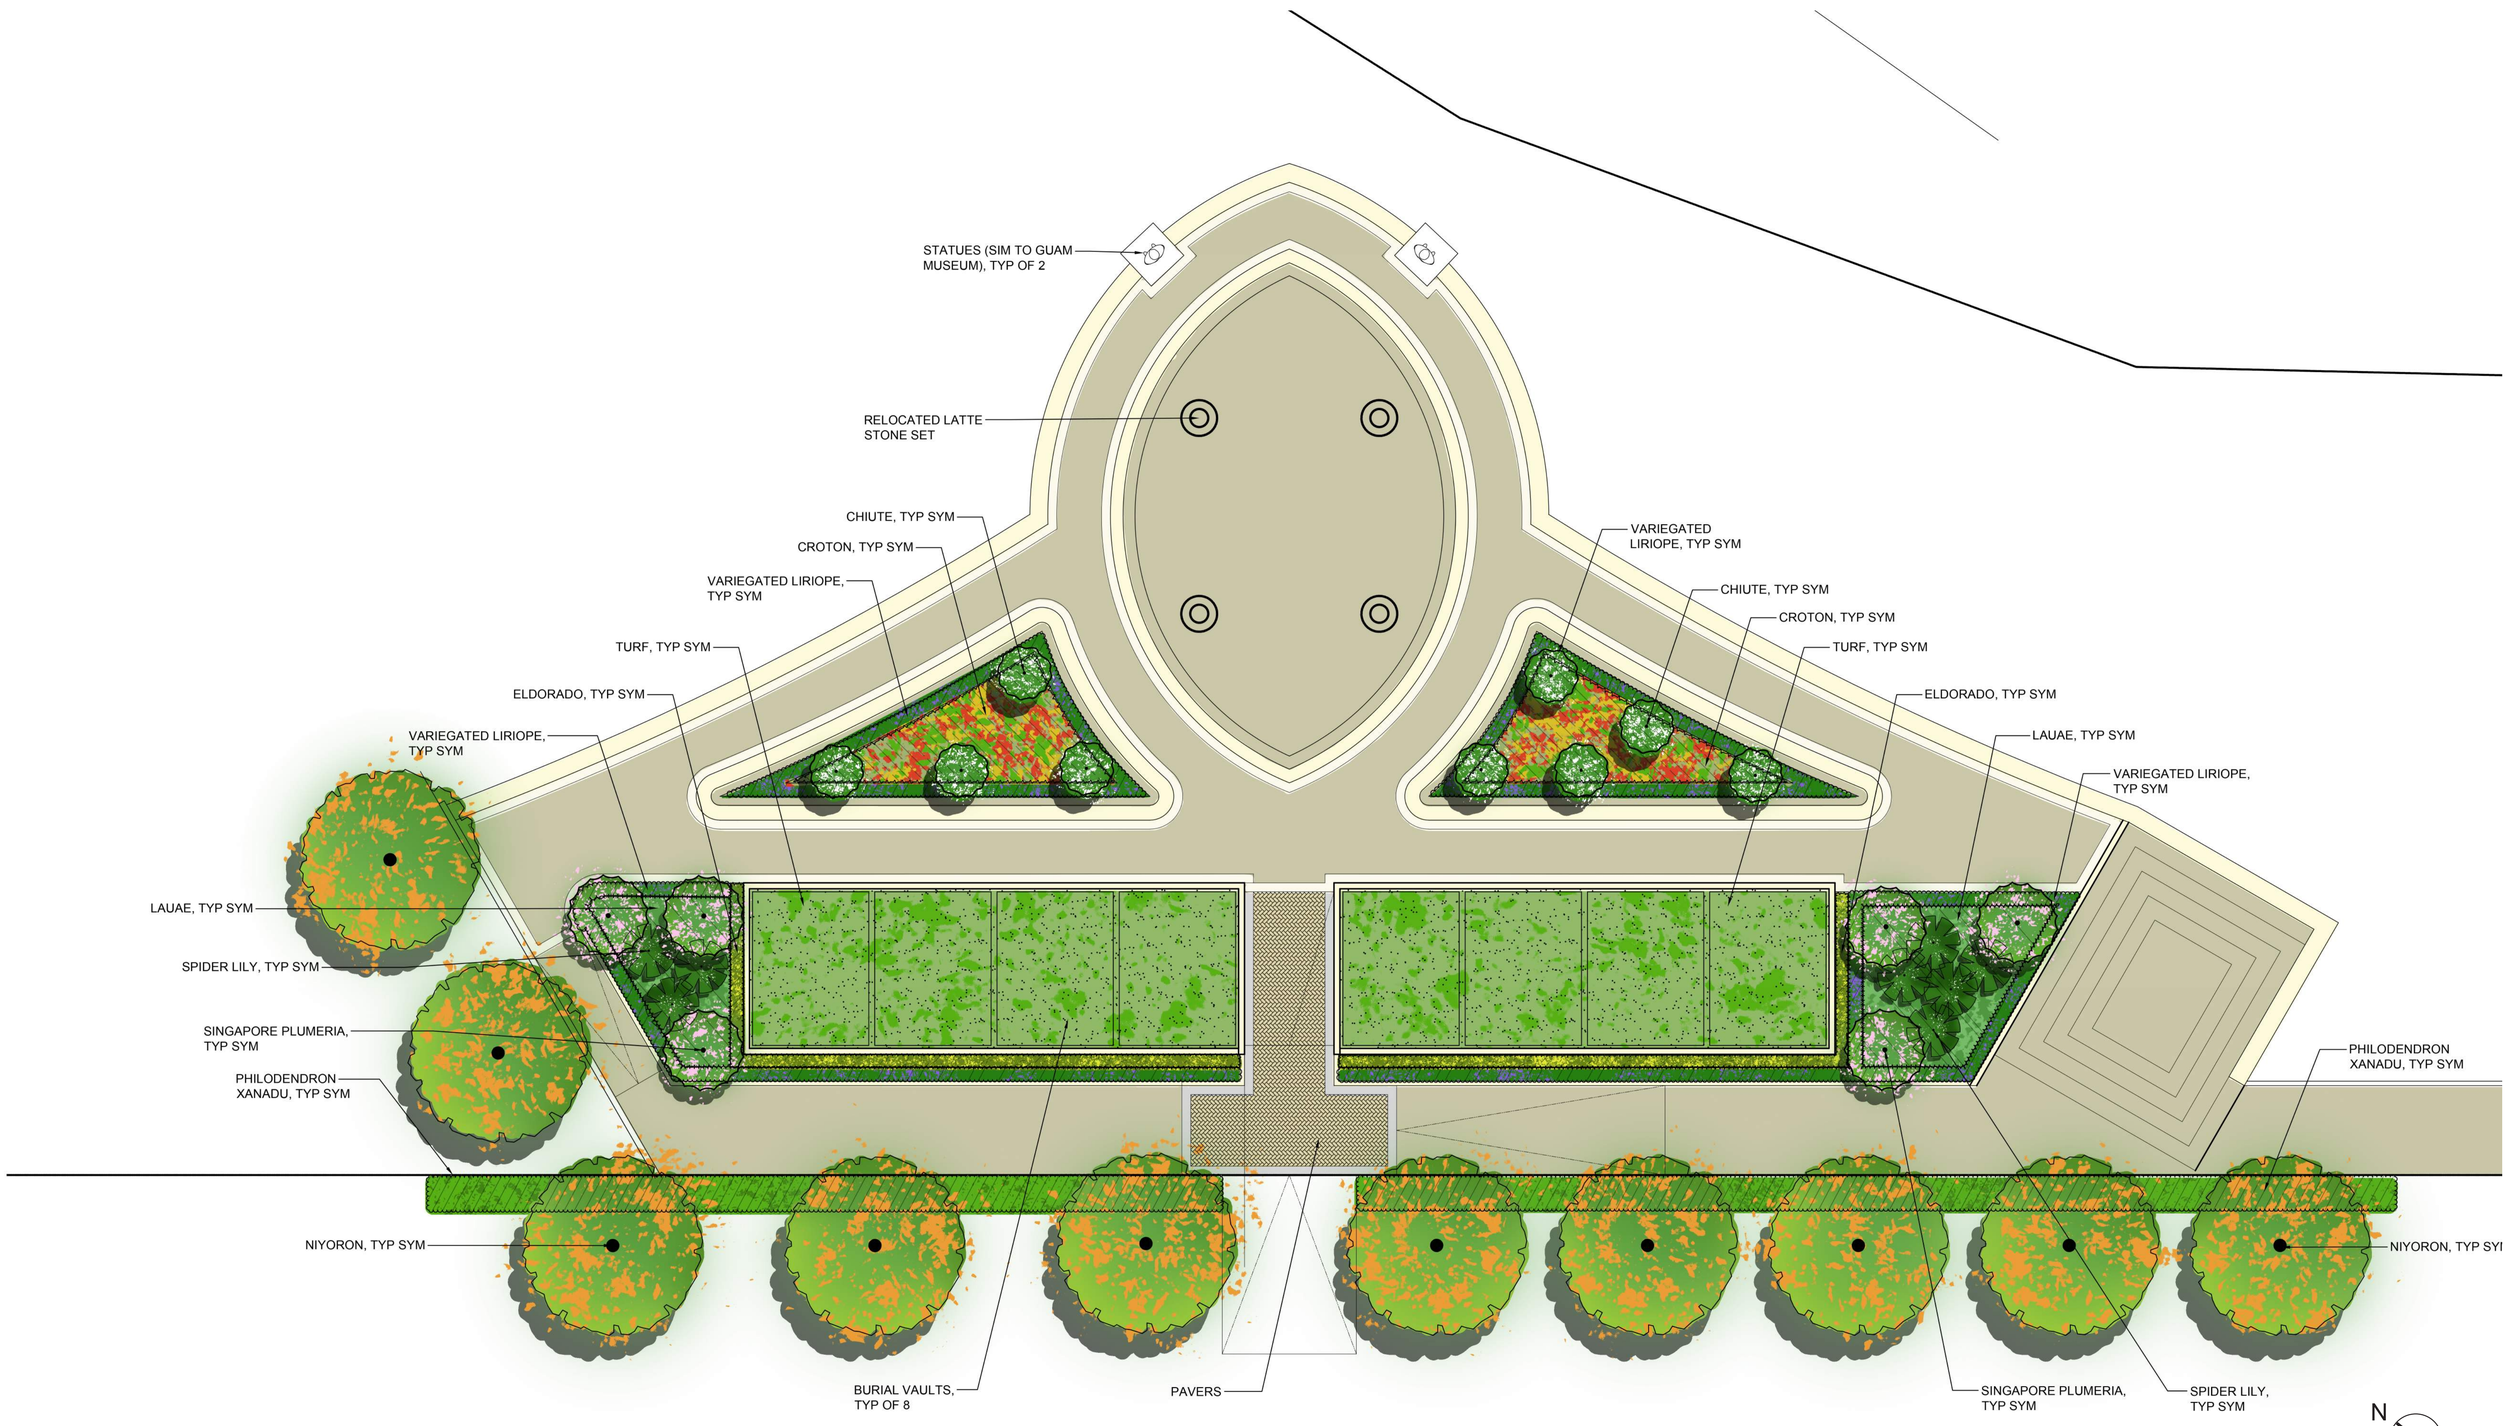

Scale: 1/8” = 1’ - 0”

NAFTAN SHRINE

Proposed Planting Plan

August 2020

BELT COLLINS